

**BRUHAT BENGALURU MAHANAGARA PALIKE**  
**YELAHANKA ZONE**

**NAME OF WORK : ESTIMATE FOR IMPROVEMENTS AND ASPHALTING TO ROADS AT VENKATALA SERVICE STATION ROAD AND SURROUNDING AREAS IN WARD NO.01 OF YELAHANKA SUB-DIVISION**

|         |   |         |     | Estimate Cost Rs. |      |      |        | 2000000.00 |           |
|---------|---|---------|-----|-------------------|------|------|--------|------------|-----------|
| Sl. No. | Description of Item   | Unit    | No. | L                 | B    | D    | Qty.   | Rate       | Amount    |
| 1       | KSRB 2-2.1 : <b>Earth work excavation</b> for foundation of buildings, culverts water supply, sanitary line and electrical conduits either in pits or in trenches 1.5m and above in width, in <b>ordinary soil</b> not exceeding 1.5m, in depth including dressing the bottom and sides of pits and trenches, stacking the excavated soil clear from edges of excavation with lead upto 50m, after breaking of clods complete as per specifications, specification, No, KBS 2.1(a) / 2.3.5, No.5/Item No. 2.3) |         |     |                   |      |      |        |            |           |
|         | venkatala   | Cum     |     |                   |      |      |        |            |           |
|         | 2nd Main Road   |         | 1   | 58.30             | 1.00 | 0.95 | 55.39  |            |           |
|         |   |         | 1   | 73.80             | 1.00 | 1.30 | 95.94  |            |           |
|         |   |         | 1   | 26.00             | 1.00 | 1.50 | 39.00  |            |           |
|         |   |         | 1   | 13.00             | 1.00 | 1.70 | 22.10  |            |           |
|         | for culvert   |         | 1   | 5.00              | 1.65 | 1.50 | 12.38  |            |           |
|         |   |         |     |                   |      |      | 224.80 | 200.34     | 45036.43  |
|         | Basic Rate   | 189.00  |     |                   |      |      |        |            |           |
|         | Area Weightage @ 6%   | 11.34   |     |                   |      |      |        |            |           |
|         | Total   | 200.34  |     |                   |      |      |        |            |           |
| 2       | KSRB 4-1.3: Providing and laying in position plain cement concrete of mix 1:4:8 with OPC cement @ 180kgs, with 40mm and down size graded granite metal coarse aggregates @ 0.85cum and fine aggregates @ 0.57cum machine mixed, concrete laid in layers not exceeding 15 cms. thick, well compacted, in foundation and plinth, including cost of all materials, labour, HOM of machinery, curing complete as per specifications. Specification No.KBS 4.1, 4.2 (P.12/I.4.3)                                    |         |     |                   |      |      |        |            |           |
|         |   | Cum     |     |                   |      |      |        |            |           |
|         |   | Cum     |     |                   |      |      |        |            |           |
|         | for drain   |         | 1   | 171.10            | 1.00 | 0.15 | 25.67  |            |           |
|         | for culvert   |         | 1   | 5.00              | 1.65 | 0.15 | 1.24   |            |           |
|         |   |         |     |                   |      |      | 26.90  | 5159.02    | 138790.54 |
|         | Basic Rate   | 4867.00 |     |                   |      |      |        |            |           |
|         | Area Weightage @ 6%   | 292.02  |     |                   |      |      |        |            |           |
|         | Total   | 5159.02 |     |                   |      |      |        |            |           |
| 3       | KSRB 4-6.4 : Providing and removing centering, shuttering, strutting, propping etc., and removal of form work for vertical surface such as walls at any thickness, including attached pilasters, buttresses, plinth and string courses cost of all materials, labour complete as per specifications. Specification No. KBS 4.6.21 (P.15 / I.4.31 )   |         |     |                   |      |      |        |            |           |
|         |   | Sqm     |     |                   |      |      |        |            |           |
|         | for drain   |         | 2x2 | 58.30             |      | 0.60 | 139.92 |            |           |
|         |   |         | 2x2 | 73.80             |      | 0.90 | 265.68 |            |           |
|         |   |         | 2x2 | 26.00             |      | 1.20 | 124.80 |            |           |
|         |   |         | 2x2 | 13.00             |      | 1.50 | 78.00  |            |           |
|         | for culvert   |         | 2x2 | 5.00              |      | 1.20 | 24.00  |            |           |
|         |   |         |     |                   |      |      | 632.40 | 310.58     | 196410.79 |
|         | Basic Rate   | 293.00  |     |                   |      |      |        |            |           |
|         | Area Weightage @ 6%   | 17.58   |     |                   |      |      |        |            |           |

| Sl. No. | Description of Item   | Unit                       | No. | L      | B    | D    | Qty.          | Rate           | Amount           |
|---------|---|----------------------------|-----|--------|------|------|---------------|----------------|------------------|
|         | <b>Total</b>   | <b>310.58</b>              |     |        |      |      |               |                |                  |
| 4       | Providing & laying in position reinforced cement concrete of Design mix M20 with OPC cement @ 320kgs , with 20mm and down size graded granite metal, coarse aggregated @ 0.69cum, and fine aggregated @ 0.460cum, with superplasticiser @ 3lts confirming to IS9103-1999 Reaffirmed -2008 machine mixed concrete laid in layers not exceeding 15 cms thick, vibrated for all works in foundation for footings, pedestals, retaining walls, return walls, walls (any thickness) including attached plasters, columns, piers, abutments, pillars, posts, struts, buttresses, bed blocks, anchor blocks, plinths etc., including cost of all materials, labour, HOM of machinery, curing, complete but excluding cost of reinforcement as per specifications. specifications No.KBS 4.1,4.6 (P.No.13/ (No.4.11) |                            |     |        |      |      |               |                |                  |
|         |   | Cum                        |     |        |      |      |               |                |                  |
|         | bed   |                            | 1   | 158.10 | 1.00 | 0.15 | 23.72         |                |                  |
|         | for drain side wall   |                            | 2   | 58.30  | 0.15 | 0.60 | 10.49         |                |                  |
|         |   |                            | 2   | 73.80  | 0.15 | 0.90 | 19.93         |                |                  |
|         |   |                            | 2   | 26.00  | 0.15 | 1.20 | 9.36          |                |                  |
|         |   |                            | 2   | 13.00  | 0.15 | 1.50 | 5.85          |                |                  |
|         | for culvert   |                            | 1   | 5.00   | 1.65 | 0.20 | 1.65          |                |                  |
|         | side wall   |                            | 2   | 5.00   | 0.30 | 1.20 | 3.60          |                |                  |
|         | deck slab   |                            | 1   | 5.00   | 1.50 | 0.23 | 1.73          |                |                  |
|         |   |                            |     |        |      |      | <b>76.32</b>  | <b>6371.66</b> | <b>486285.09</b> |
|         | Basic Rate   | 6011.00                    |     |        |      |      |               |                |                  |
|         | Area Weightage @ 6%   | 360.66                     |     |        |      |      |               |                |                  |
|         | <b>Total</b>   | <b>6371.66</b>             |     |        |      |      |               |                |                  |
| 5       | KSRB 4.9.2: Providing T.M.T steel reinforcement for R.C.C work including straightening, cutting, bending, hooking, placing in position, lapping and / or welding wherever required, tying with binding wire and anchoring to the adjoining members wherever necessary complete as per design (laps, hooks and wastage shall not be measured and paid) cost of materials, labour, HOM of machinery complete as per specifications. Specification No. KBS 4.6.3 -do-TMT Bars Fe 500 P.17/lt No.4.46.2   |                            |     |        |      |      |               |                |                  |
|         |   | tonne                      |     |        |      |      |               |                |                  |
|         |   | 60% of Qty Vide Item No.12 |     |        |      |      | in Qtl        | 45.7920        |                  |
|         |   |                            |     |        |      |      | in tonne      | <b>4.5792</b>  | <b>59413.00</b>  |
|         | Basic Rate   | 56050.00                   |     |        |      |      |               |                |                  |
|         | Area Weightage @ 6%   | 3363.00                    |     |        |      |      |               |                |                  |
|         | <b>Total</b>   | <b>59413.00</b>            |     |        |      |      |               |                |                  |
| 6       | Providing and fixing <b>RCC precast Slabs</b> of 0.10 m thick of CC 1:2:4 with 20 mm and down size graded granite metal , machine mixed , including cost of all material , labour , HOM of Machinery , curing complete   |                            |     |        |      |      |               |                |                  |
|         |   | Sqm                        |     |        |      |      |               |                |                  |
|         | for Drain covering slab   |                            | 1   | 158.10 | 0.75 |      | 118.58        |                |                  |
|         |   |                            |     |        |      |      | <b>118.58</b> | <b>2100.00</b> | <b>249007.50</b> |
|         | Data Rate   | 2100.00                    |     |        |      |      |               |                |                  |
| 7       | S.29(b) Providing and fixing <b>pre cast solid cement concrete kerb stones</b> made out of No.272.21 C.C 1:2:4 with top and bottom width 114 and 165mm respectively, 400mm high and 450mm in length finished with CM 1:3 plastering and finishing cutting, including formwork curing, including, cost of all materials, labour hire charges of machinery, loading unloading, lead and lift, transportation etc. complete (P.No.25 /lt.No.5.30)   |                            |     |        |      |      |               |                |                  |
|         |   | No                         |     |        |      |      |               |                |                  |

| Description of Item   | Unit          | No. | L      | B    | D                     | Qty.   | Rate   | Amount    |
|---|---------------|-----|--------|------|-----------------------|--------|--------|-----------|
|   |               | 1   | 158.10 |      | <u>125.00</u><br>0.45 | 351.33 |        |           |
|   |               |     |        |      | Say                   | 350.00 | 331.78 | 116123.00 |
| Basic Rate   | 313.00        |     |        |      |                       |        |        |           |
| Area Weightage @ 6%   | 18.78         |     |        |      |                       |        |        |           |
| <b>Total</b>   | <b>331.78</b> |     |        |      |                       |        |        |           |
| 8 KSRB 15-19.2 :Providing and applying ready mix priming coat over concrete/masonry/asbestos cement sheet/plastered surfaces including preparing the surface after thoroughly cleaning of oil,grease,dirt and other foreign matter and sand papering including cost of materials, labour, complete as per specifications. (Page no.121 / It no.15.80)   |               |     |        |      |                       |        |        |           |
| for Kerb Stones   | Sqm           |     |        |      |                       |        |        |           |
|   |               | 1   | 158.10 |      | 0.40                  | 63.24  |        |           |
|   |               |     |        |      |                       | 63.24  | 27.56  | 1742.89   |
| Basic Rate   | 26.00         |     |        |      |                       |        |        |           |
| Area Weightage @ 6%   | 1.56          |     |        |      |                       |        |        |           |
| <b>Total</b>   | <b>27.56</b>  |     |        |      |                       |        |        |           |
| 9 KSRB 800-1.Painting two coats after filling the surface with synthetic enamel paint in approved shades on new plastered concrete surfaces, with materials, labour complete as per specifications. (Page No.182 & Item No.24.1)   |               |     |        |      |                       |        |        |           |
|   | Sqm           |     |        |      |                       |        |        |           |
|   |               |     |        |      | Qty Vide Item No.8    | 63.24  | 63.60  | 4022.06   |
| Basic Rate   | 60.00         |     |        |      |                       |        |        |           |
| Area Weightage @ 6%   | 3.60          |     |        |      |                       |        |        |           |
| <b>Total</b>   | <b>63.60</b>  |     |        |      |                       |        |        |           |
| <b>ASPHALTING WORK</b>   |               |     |        |      |                       |        |        |           |
| 10 KSRB 2-1.1 : Earthwork in surface excavation in ordinary soil for levelling and lowering the ground manually (other than foundation of buildings, culverts, road drains and trenches of pipe lines and cables) and removing the excavated stuff to a distance not exceeding 50m and lift upto 1.5m, excavated surface leveled and neatly dressed, disposed earth to be leveled after breaking of clods and neatly dressed as per specifications. specification. No. KBS 2.1 (a) / 2.3.1 (P.5/I.2.1 ) |               |     |        |      |                       |        |        |           |
|   | Cum           |     |        |      |                       |        |        |           |
| Maruthinagara 24th A Cross road   |               | 1   | 62.00  | 5.50 | 0.45                  | 153.45 |        |           |
|   |               |     |        |      |                       | 153.45 | 166.42 | 25537.00  |
| Basic Rate   | 157.00        |     |        |      |                       |        |        |           |
| Area Weightage @ 6%   | 9.42          |     |        |      |                       |        |        |           |
| <b>Total</b>   | <b>166.42</b> |     |        |      |                       |        |        |           |
| 11 KSRB M100-1 Loading and Unloading of Stone Boulder / Stone aggregate /sand/kaner/ Moorum KSRB M100-1 Placing tipper at loading point, loading with front end loader, dumping, turning for return trip, excluding time for haulage and return trip complete as per specifications MORTH -100/ Chapter 1 (Page No.133/ Item No 17.1)   |               |     |        |      |                       |        |        |           |
|   | Cum           |     |        |      |                       |        |        |           |
|   |               |     |        |      | Qty Vide Item No.1+10 | 378.25 | 100.00 | 37825.00  |
| Average Weight of Earth 1.28 Tonne/Km   |               |     |        |      |                       |        |        |           |
| Basic Rate Lead Charges for 10.00 Kms (2.50X1.28X10.00)   | 32.00         |     |        |      |                       |        |        |           |
| Add loading and unloading Item No 17.1)   | 68.00         |     |        |      |                       |        |        |           |
| <b>Tptal</b>   | <b>100.00</b> |     |        |      |                       |        |        |           |

| Sl. No. | Description of Item   | Unit    | No. | L     | B    | D     | Qty.   | Rate    | Amount    |
|---------|---|---------|-----|-------|------|-------|--------|---------|-----------|
| 12      | KSRRB M400-6.1. Construction of granular sub-base by providing close graded material, mixing in a mechaical mix plant at OMC, carriage of mixed material to work site, spreading in uniform layers with motor grader on prepared surface and compacting with vibratory power roller to achieve the desired density, complete as per specifications. A. Plant Mix Method. Close graded granular sub-base material as per 400-1 For Grading- II Material (P.No.155 It.No.20.4.2)                                                                                    | Cum     |     |       |      |       |        |         |           |
|         |   |         | 1   | 62.00 | 5.50 | 0.15  | 51.15  |         |           |
|         |   |         |     |       |      |       | 51.15  | 1665.26 | 85178.00  |
|         | Basic Rate   | 1571.00 |     |       |      |       |        |         |           |
|         | Area Weightage @ 6%   | 94.26   |     |       |      |       |        |         |           |
|         | Total   | 1665.26 |     |       |      |       |        |         |           |
| 13      | KSRRB M400- Wet Mix Macadam - KSRRB M400-17. Providing, laying, spreading and compacting graded stones aggregate to wet mix macadam specifications including pre mixing the material with water at OMC in mechanical mix plant carriage of mixed method of tipper to site, laying in uniform layers with paver in sub-base/base course on well prepared surface and compacting with vibratory roller to achieve the desired density complete as per specifications. MORTH Specification No. 406 (P.No.158 I.No.20.18)                                             | Cum     |     |       |      |       |        |         |           |
|         |   |         | 1   | 62.00 | 5.50 | 0.225 | 76.73  |         |           |
|         |   |         |     |       |      |       | 76.73  | 1768.08 | 135656.00 |
|         | Basic Rate   | 1668.00 |     |       |      |       |        |         |           |
|         | Area Weightage @ 6%   | 100.08  |     |       |      |       |        |         |           |
|         | Total   | 1768.08 |     |       |      |       |        |         |           |
| 14      | Providing and applying primer coat with ss bitumen emulsion on prepared surface of granular base such as WMM including clearing of road surface and spraying primer at the rate of 0.60 kg/sqm using mechanical means complete as per specifications. MORTH Specification No.502 (P.No.160/It No.21.6 )   | Cum     |     |       |      |       |        |         |           |
|         |   |         | 1   | 62.00 | 5.50 |       | 341.00 |         |           |
|         |   |         |     |       |      |       | 341.00 | 27.56   | 9398.00   |
|         | Basic Rate   | 26.00   |     |       |      |       |        |         |           |
|         | Area Weightage @ 6%   | 1.56    |     |       |      |       |        |         |           |
|         | Total   | 27.56   |     |       |      |       |        |         |           |
| 15      | KSRRB M500- 15. Providing, laying dense graded bituminous macadam using 40/60 TPH capacity H.M.P with Mechanical paver Gr-II (50mm to 75mm), crushed aggregates of specified grading premixed with 4.5% VG 30 grade bituminous binder and , transporting the hot mix to work site , laying to the required level and grade, rolling with smooth wheeled, vibratory and tandem rollers to achieve the desired compaction as per MORTH table 500-10 complete in all respects complete as per specifications MORTH Specification No.507 (P.No.162&163 It.No.21.17.6) | Cum     |     |       |      |       |        |         |           |
|         |   |         | 1   | 62.00 | 5.50 | 0.050 | 17.05  |         |           |
|         |   |         |     |       |      |       | 17.05  | 6435.26 | 109721.00 |

| Description of Item   | Unit           | No. | L     | B    | D     | Qty.   | Rate    | Amount            |
|---|----------------|-----|-------|------|-------|--------|---------|-------------------|
| Basic Rate   | 6071.00        |     |       |      |       | 6.88   | 6435.26 | 44242.00          |
| Area Weightage @ 6%   | 364.26         |     |       |      |       | 17.05  |         | 109721.12         |
| <b>Total</b>   | <b>6435.26</b> |     |       |      |       |        |         |                   |
| KSRRB 500-7: Providing and applying tack coat with bitumen emulsion using 80/100 grade bitumen (VG20) on the prepared black topped surface at 2.5kg per 10 sqm, heating bitumen in boiler fitted with spray set (Excluding cleaning of road surface) including cost of all materials, labour, HOM of Machineries complete as per Specifications. (P.No.160 & I.No.21.7)   |                |     |       |      |       |        |         |                   |
|   | Sqm            |     |       |      |       |        |         |                   |
|   |                | 1   | 25.00 | 5.50 |       | 137.50 |         |                   |
| Basic Rate   | 14.00          |     |       |      |       | 137.50 | 14.84   | 2041.00           |
| Area Weightage @ 6%   | 0.84           |     |       |      |       | 341.00 |         | 5060.44           |
| <b>Total</b>   | <b>14.84</b>   |     |       |      |       |        |         |                   |
| KSRRB M500- 15. Providing, laying bituminousConcrete using 40/60 THP capacity H.M.P with Mechanical paver Gr-II (30mm to 45mm), crushed aggregates of specified grading premixed with 6% VG 30 grade bituminous binder and , transporting the hot mix to work site , laying to the required level and grade,rolling with smooth wheeled, vibratory and tandem rollers to achieve the desired compaction as per MORTH Specification clause No.500.9 complete in all respects complete as per specifications MORTH Specification No.509 (P.No.164 Item No.21.22.6) |                |     |       |      |       |        |         |                   |
|   | Cum            |     |       |      |       |        |         |                   |
|   |                | 1   | 25.00 | 5.50 | 0.040 | 5.50   |         |                   |
| Basic Rate   | 6859.00        |     |       |      |       | 5.50   | 7270.54 | 39988.00          |
| Area Weightage @ 6%   | 411.54         |     |       |      |       | 11.25  |         | 81793.5           |
| <b>Total</b>   | <b>7270.54</b> |     |       |      |       |        |         |                   |
| Miscellaneous and unforeseen charges   | LS             |     |       |      |       |        |         | 328               |
|   |                |     |       |      |       |        |         | 437.46            |
| <b>Grand Total Amount</b>   |                |     |       |      |       |        |         | <b>2000000.00</b> |
| <b>( Rupees Twenty Lakhs Only )</b>   |                |     |       |      |       |        |         |                   |

The site has been inspected and the work is found to be necessary.  
The rates adopted are as per PW,P IWTD SR of 2016-17  
The provisions were made in this estimate are necessary and adequate.  
The area comes under the Bruhat Bengaluru Mahanagara Palike Limits.

Assistant Engineer  
Ward No.01

Assistant Executive Engineer  
Yelahanka Sub-Division  
B.B.M.P

**Administrative Approval**

Accorded For 20.00 lakhs.


Head of A/C..... P1771

CER NO :..... 213. Dt: 27.02.17

TA CE (YNK)

Executive Engineer  
Yelahanka Division  
B.B.M.P


**NAME OF WORK :** IMPROVEMENTS AND ASPHALTING TO ROADS AT  
VENKATALA SERVICE STATION ROAD AND SURROUNDING  
AREAS IN WARD NO.01 OF YELAHANKA SUB-DIVISION

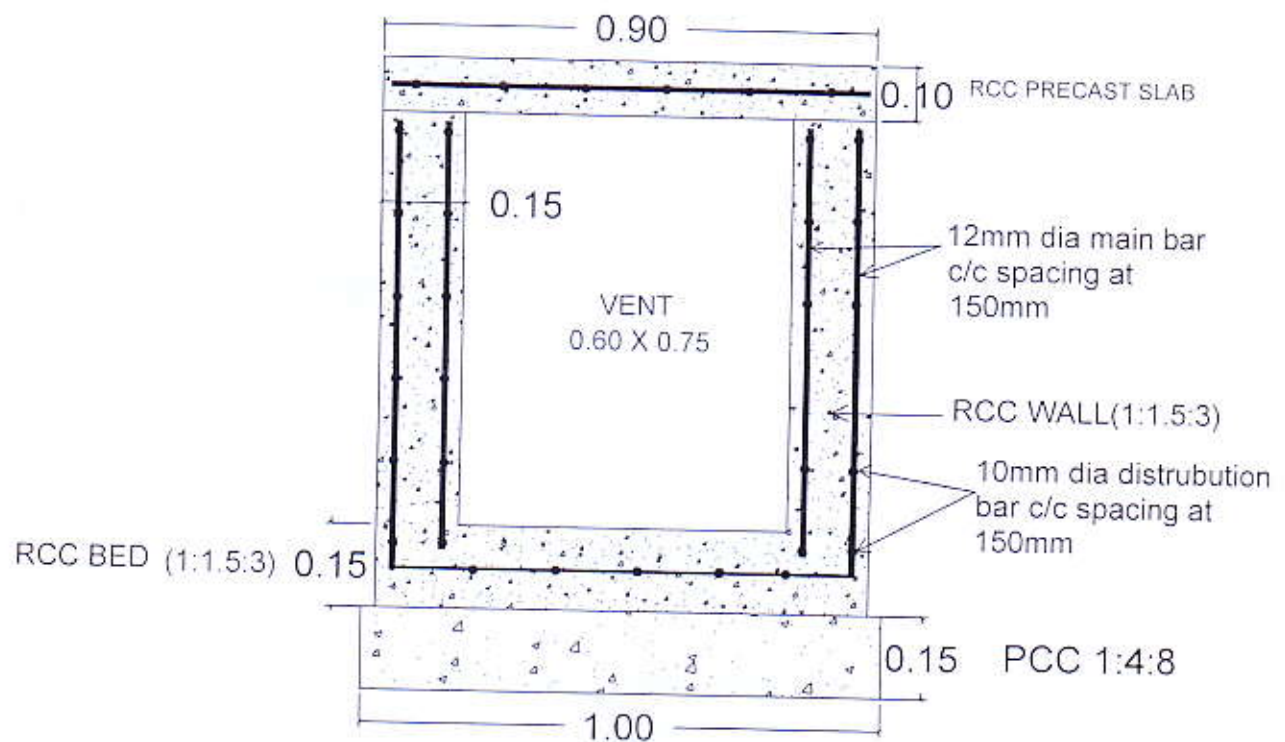

CROSS SECTION OF RCC DRAIN

*[Handwritten signature]*

NAME OF WORK : IMPROVEMENTS AND ASPHALTING TO ROADS AT VENKATALA  
SERVICE STATION ROAD AND SURROUNDING AREAS IN WARD NO.01  
OF YELAHANKA SUB-DIVISION

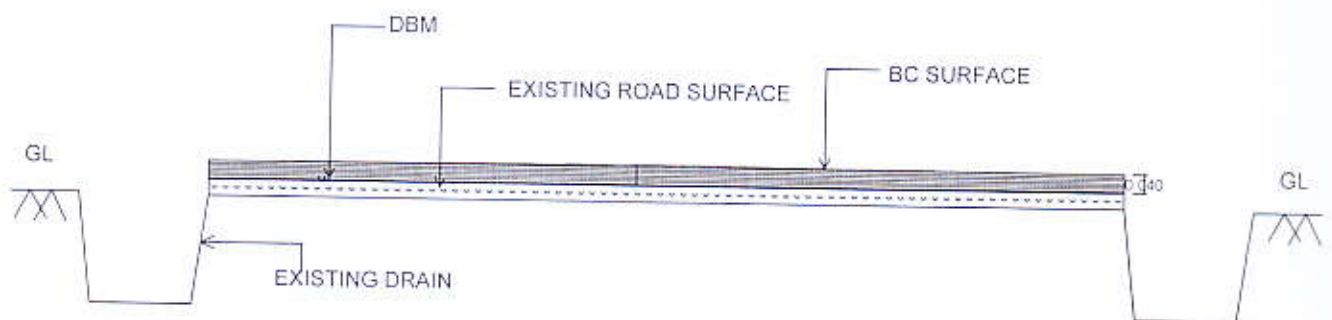


TYPICAL CROSS SECTION OF ASPHALT ROAD

*[Handwritten signature]*

NAME OF WORK: IMPROVEMENTS AND ASPHALTING TO ROADS AT VENKATALA SERVICE  
STATION ROAD AND SURROUNDING AREAS IN WARD NO.01 OF  
YELAHANKA SUB-DIVISION

KEY : NOT TO SCALE

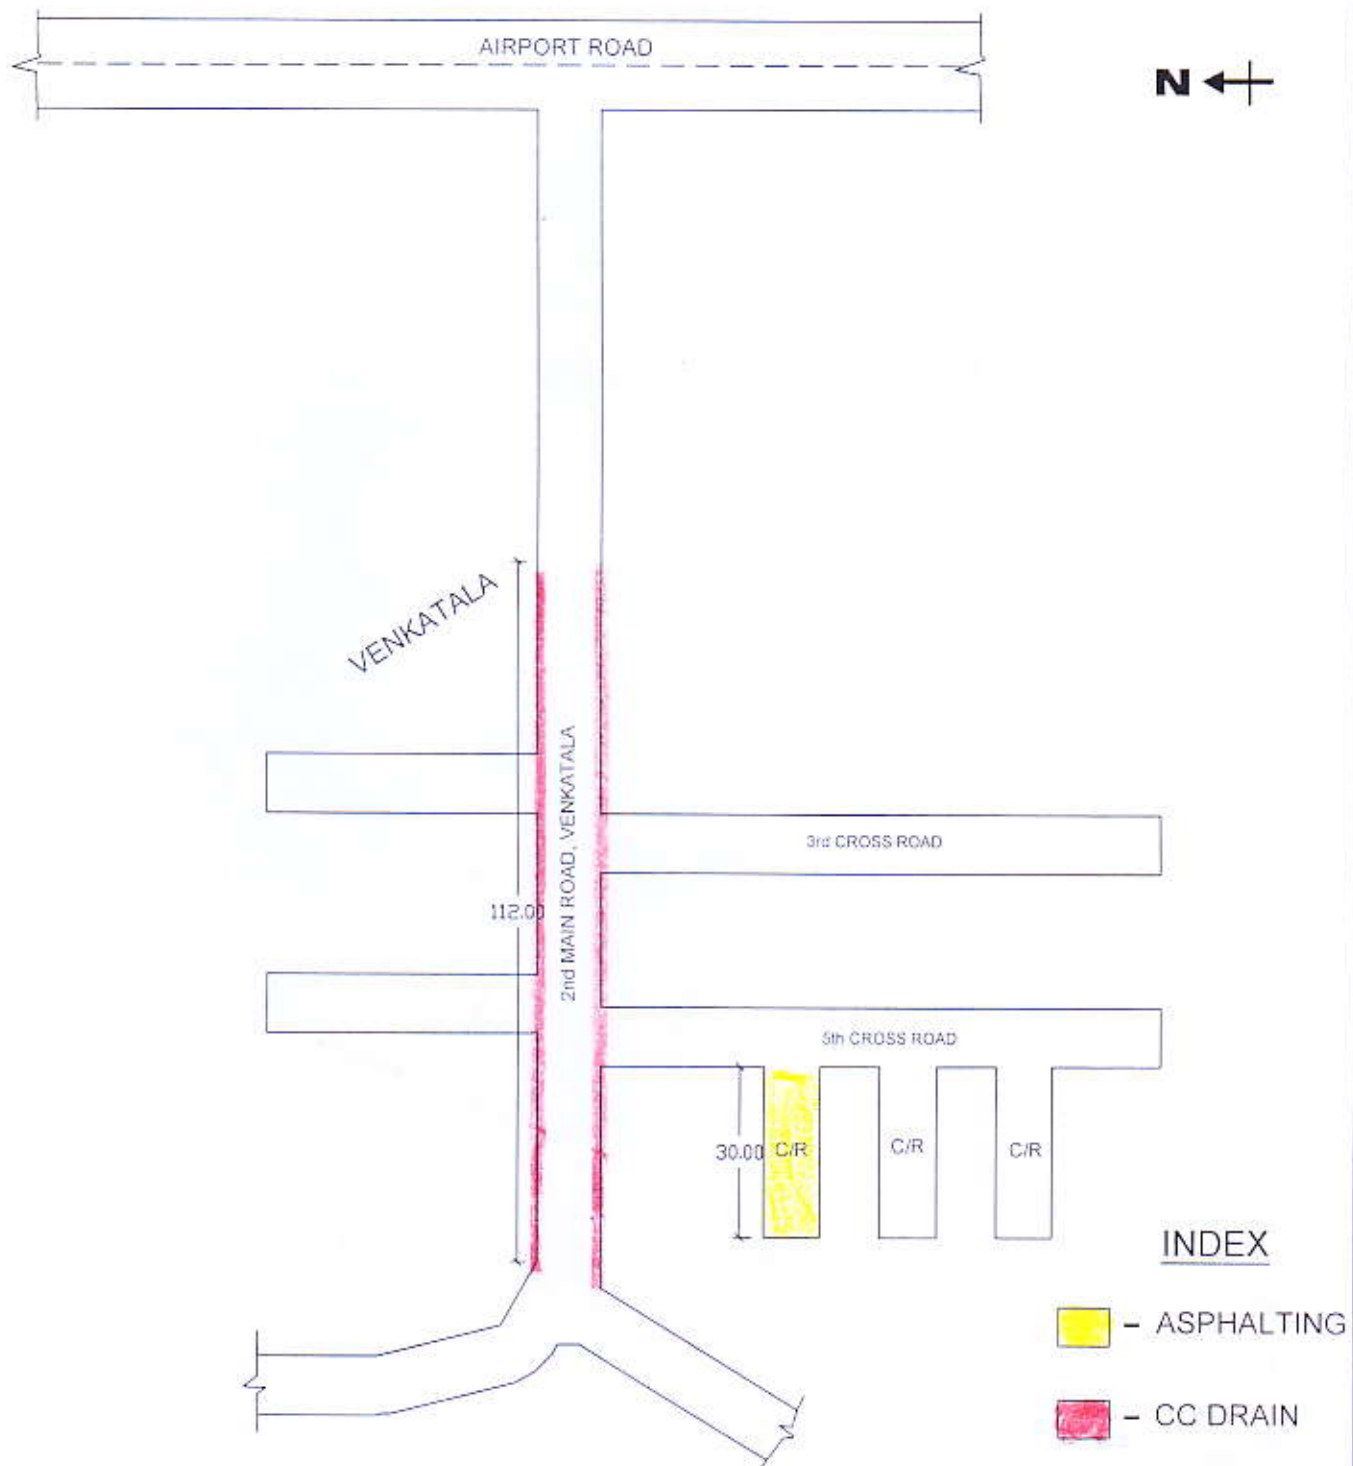

Assistant Engineer  
Ward No.01  
B.B.M.P

Assistant Executive Engineer  
Yelahanka Sub-Division  
B.B.M.P

YELAHANKA ZONE  
WARD 1-KEMPEGOWDA WARD

©



ಸಹಾಯಕ ಅಭಿಯಂತರರು  
ಮಹಾನಗರ ಪಾಲಿಕೆ ವಿಭಾಗ, ಬಿ.ಬಿ.ಎಂ.ಪಿ

AREA 12.7 Sq Km

